| REVISED | DESCRIPTION | REV. BY | CHK. |
|---|---|---|---|
| 12/31/20 | Tax Map Revisions | SB | |
| 12/31/19 | Tax Map Revisions | SB | |
| 12/31/18 | Tax Map Revisions | SB | |
| 12/31/14 | Tax Map Revisions | SB | |
| 12/31/12 | Tax Map Revisions | SB | |
| 05/27/11 | Block 406.13 Lots 1-8 Consolidated | SB | |
| 09/21/10 | Subdivision-Bk 411.01, lot 216 and 218 | JSE | |

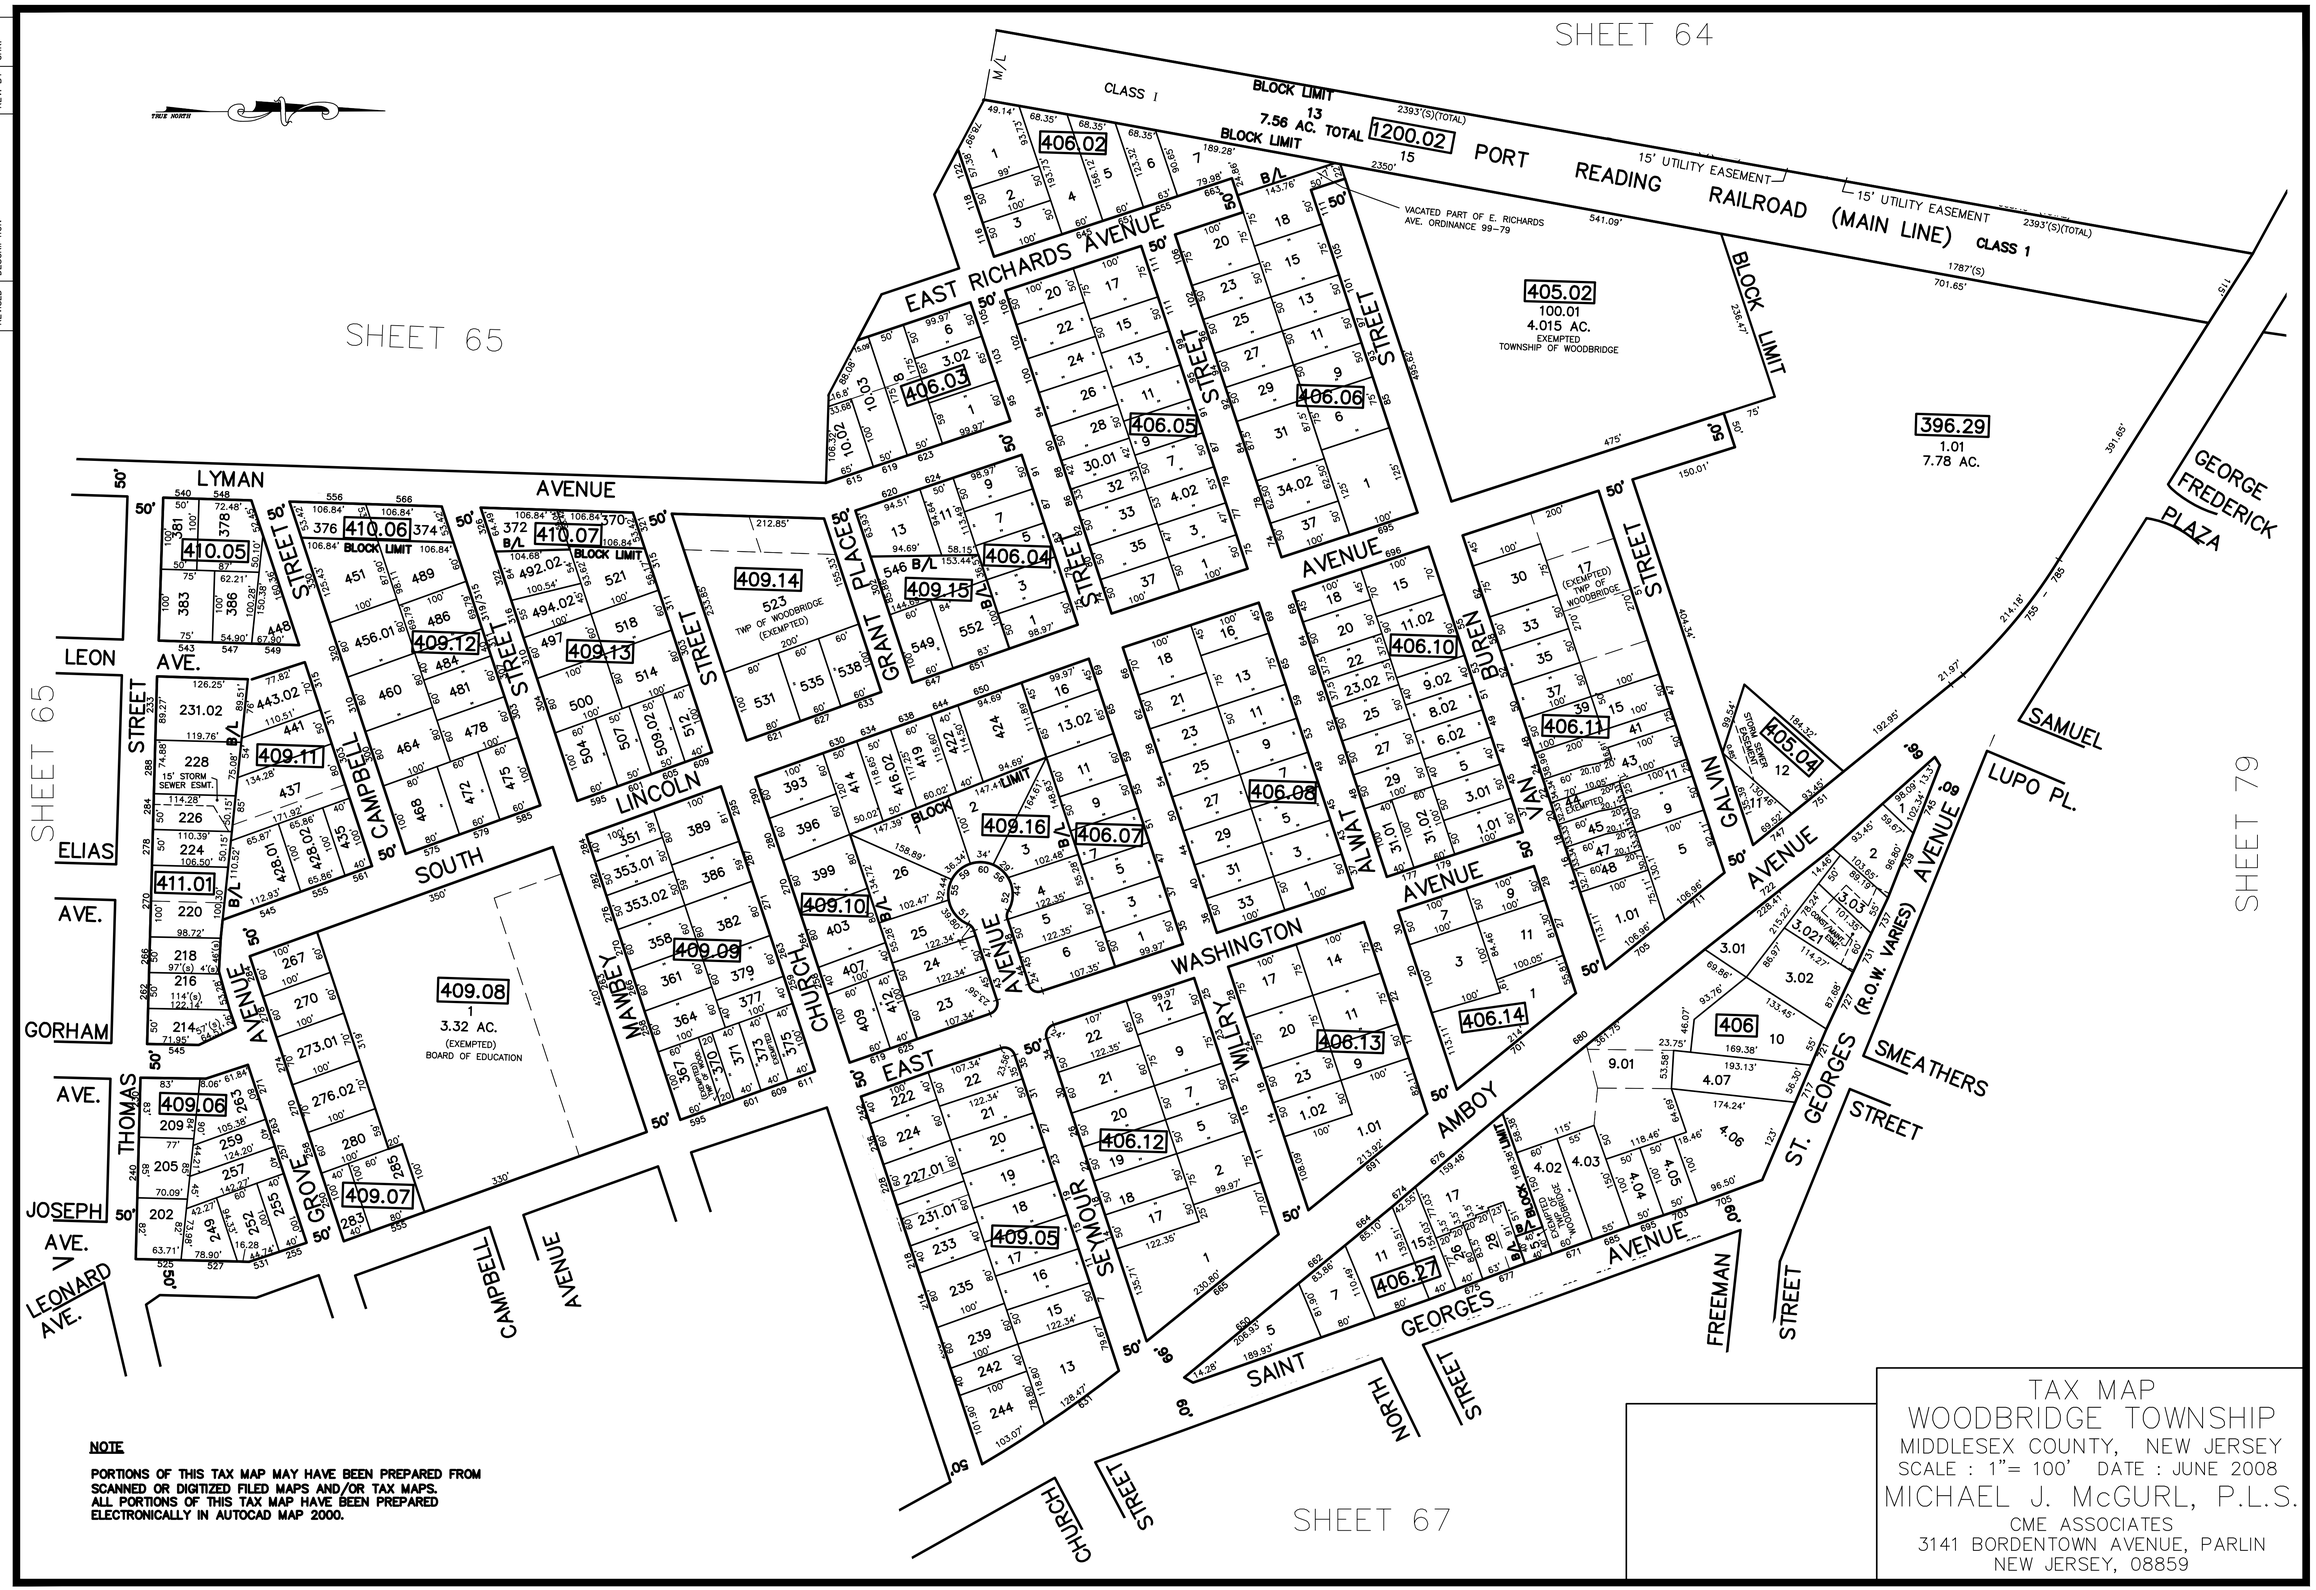


**NOTE**

PORTIONS OF THIS TAX MAP MAY HAVE BEEN PREPARED FROM SCANNED OR DIGITIZED FILED MAPS AND/OR TAX MAPS. ALL PORTIONS OF THIS TAX MAP HAVE BEEN PREPARED ELECTRONICALLY IN AUTOCAD MAP 2000.

TAX MAP
WOODBRIDGE TOWNSHIP
MIDDLESEX COUNTY, NEW JERSEY
SCALE : 1"= 100' DATE : JUNE 2008
MICHAEL J. McGURL, P.L.S.
CME ASSOCIATES
3141 BORDENTOWN AVENUE, PARLIN
NEW JERSEY, 08859