REVISED	DESCRIPTION	REV. BY	CHK.
12/31/17	Tax Map Revisions	SB	
12/31/12	Tax Map Revisions	SB	
11/2/11	B398.01 L15.01-Change Condo Numbers	SB	
11/2/11	B398.01-Combine L9 & L10 into L9	SB	
11/2/11	B392.01-Combine L13 & L19 into L13	SB	
11/2/11	Rename Woodruff St. (off Worth St.) to Panther Way	SB	
11/29/10	Subdivision-Blk 392.01, lot 11	JSE	
09/16/10	Subdivision-Blk 392.02, lots 26 thru 27.03	JSE	

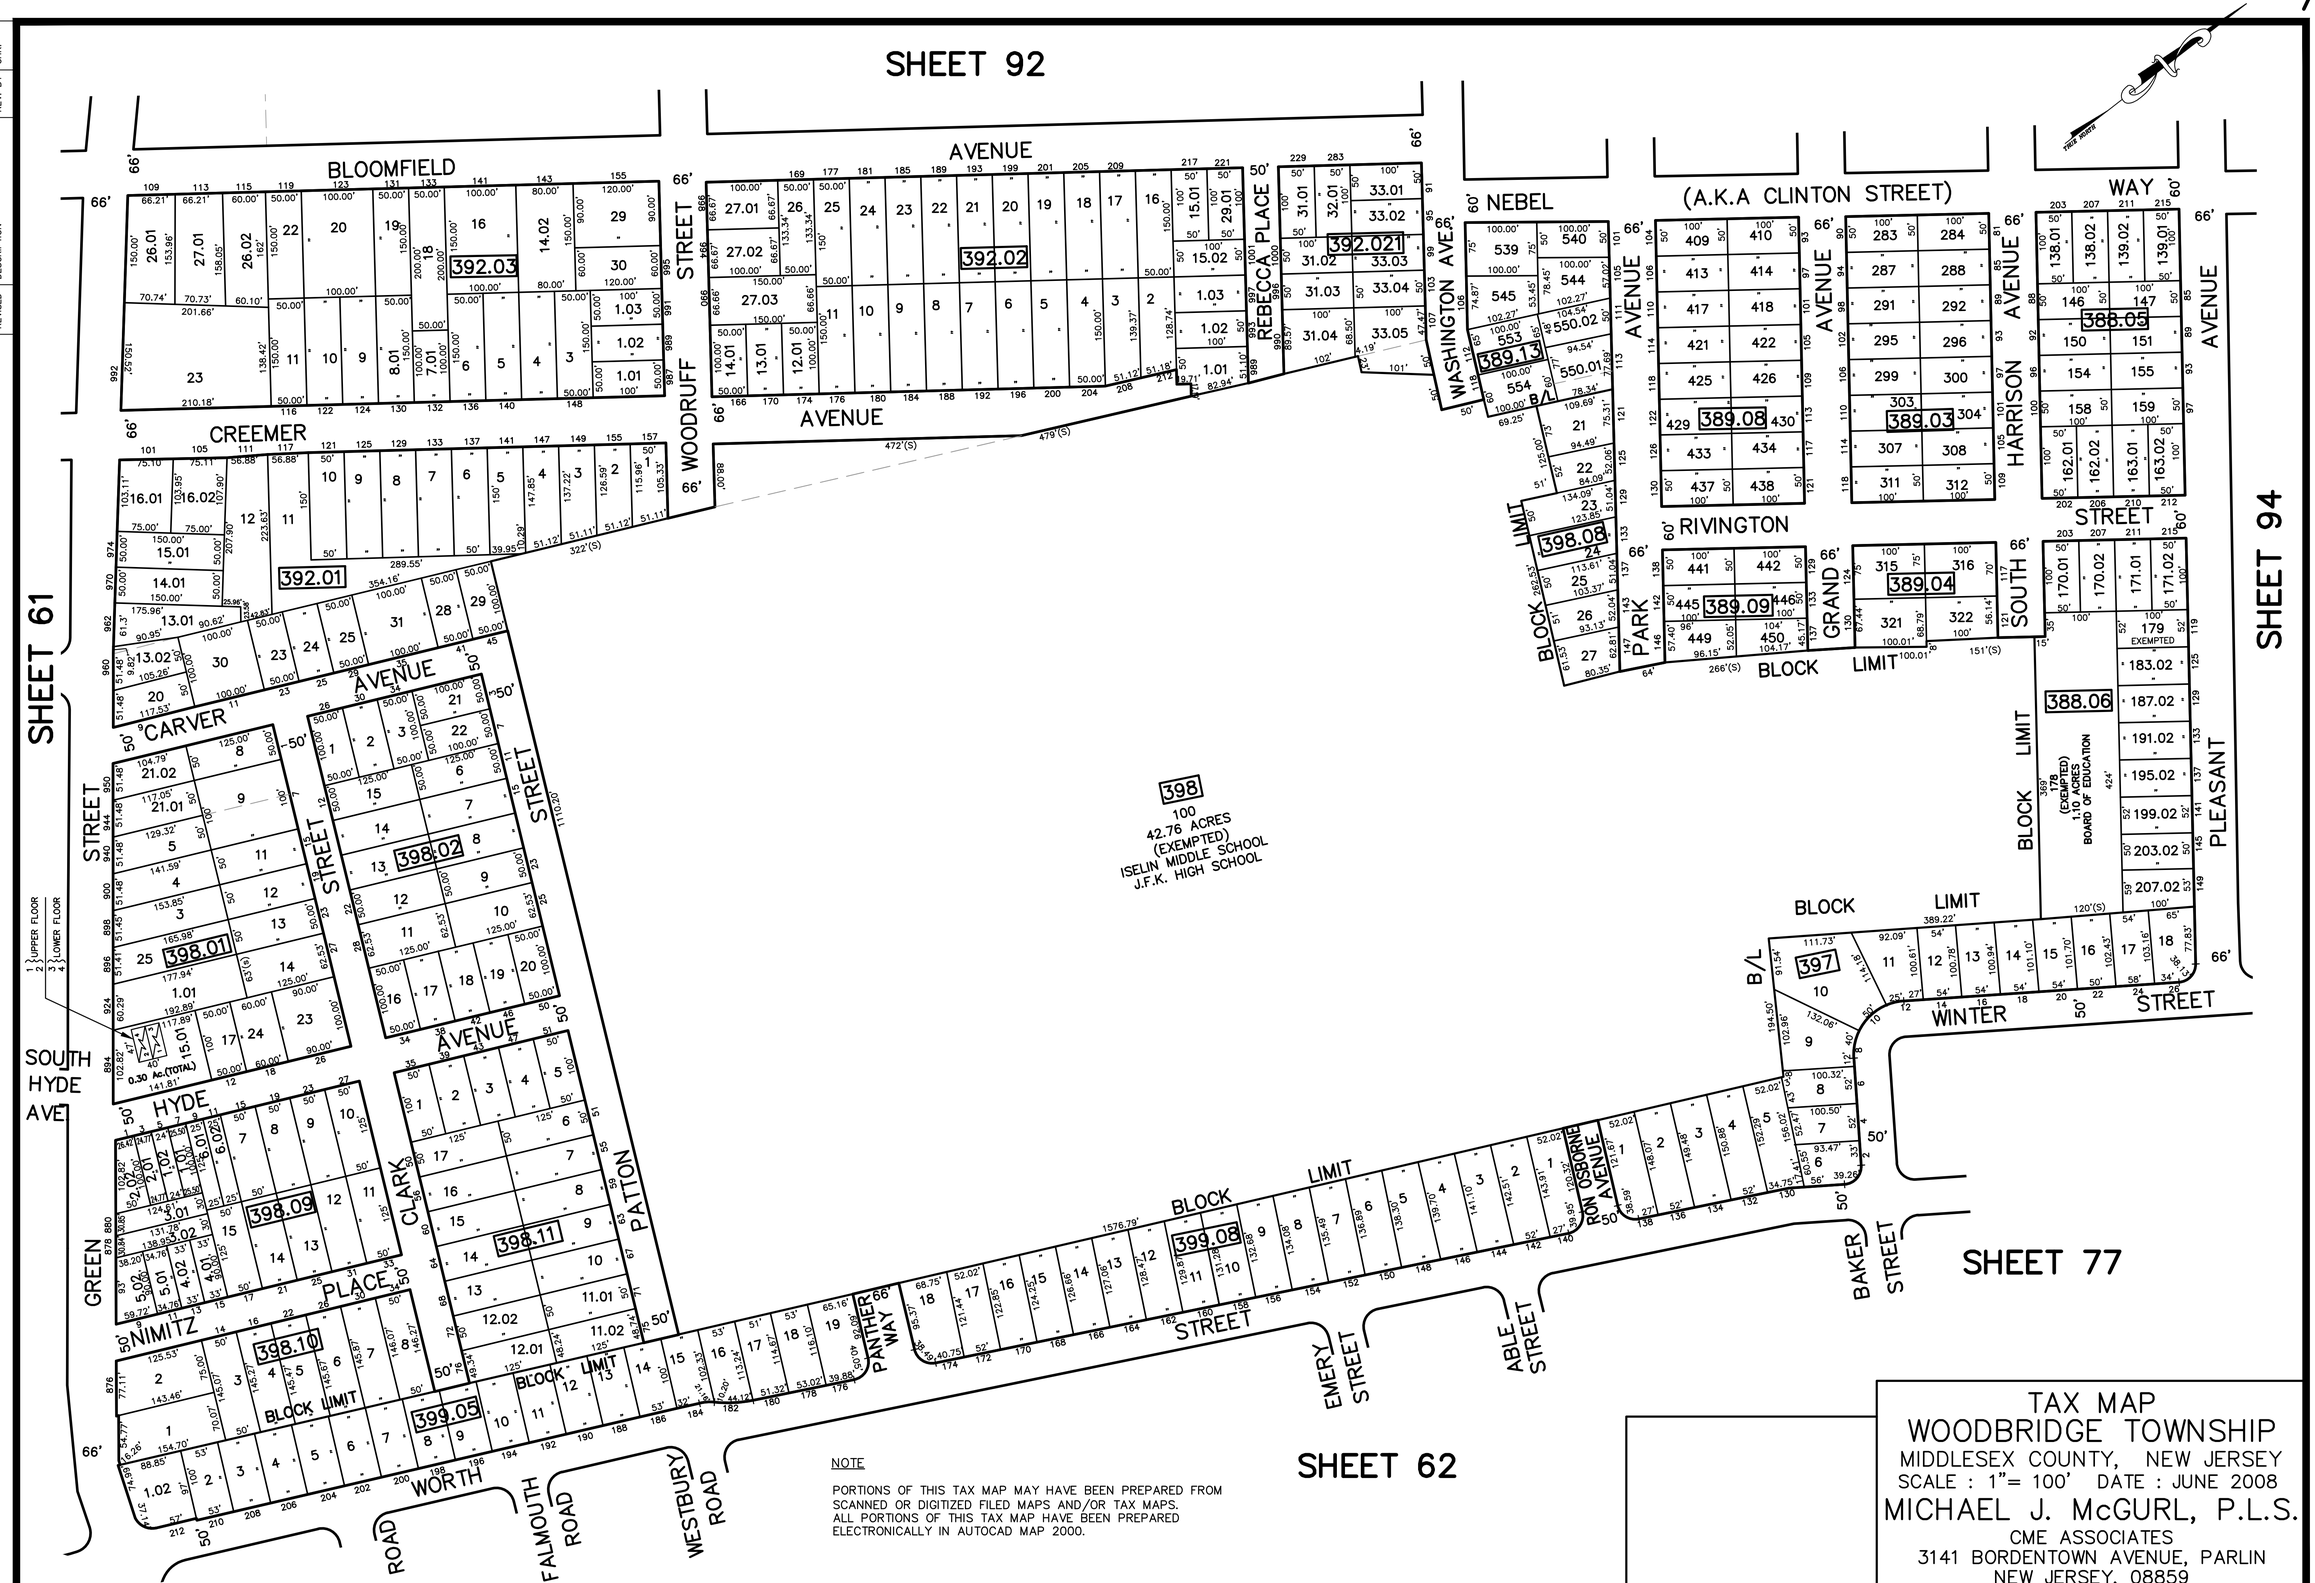

NOTE

PORTIONS OF THIS TAX MAP MAY HAVE BEEN PREPARED FROM SCANNED OR DIGITIZED FILED MAPS AND/OR TAX MAPS. ALL PORTIONS OF THIS TAX MAP HAVE BEEN PREPARED ELECTRONICALLY IN AUTOCAD MAP 2000.

TAX MAP
WOODBRIDGE TOWNSHIP
MIDDLESEX COUNTY, NEW JERSEY
SCALE : 1"= 100' DATE : JUNE 2008
MICHAEL J. McGURL, P.L.S.
CME ASSOCIATES
3141 BORDENTOWN AVENUE, PARLIN
NEW JERSEY, 08859