REVISED	DESCRIPTION	REV. BY	CHK.
12/31/22	Tax Map Revisions	SB	
12/31/21	Tax Map Revisions	SB	
12/31/13	Tax Map Revisions	SB	
12/31/12	Tax Map Revisions	SB	
02/11/11	Blk 974 Lot 1–Conservation Easements	JSE	

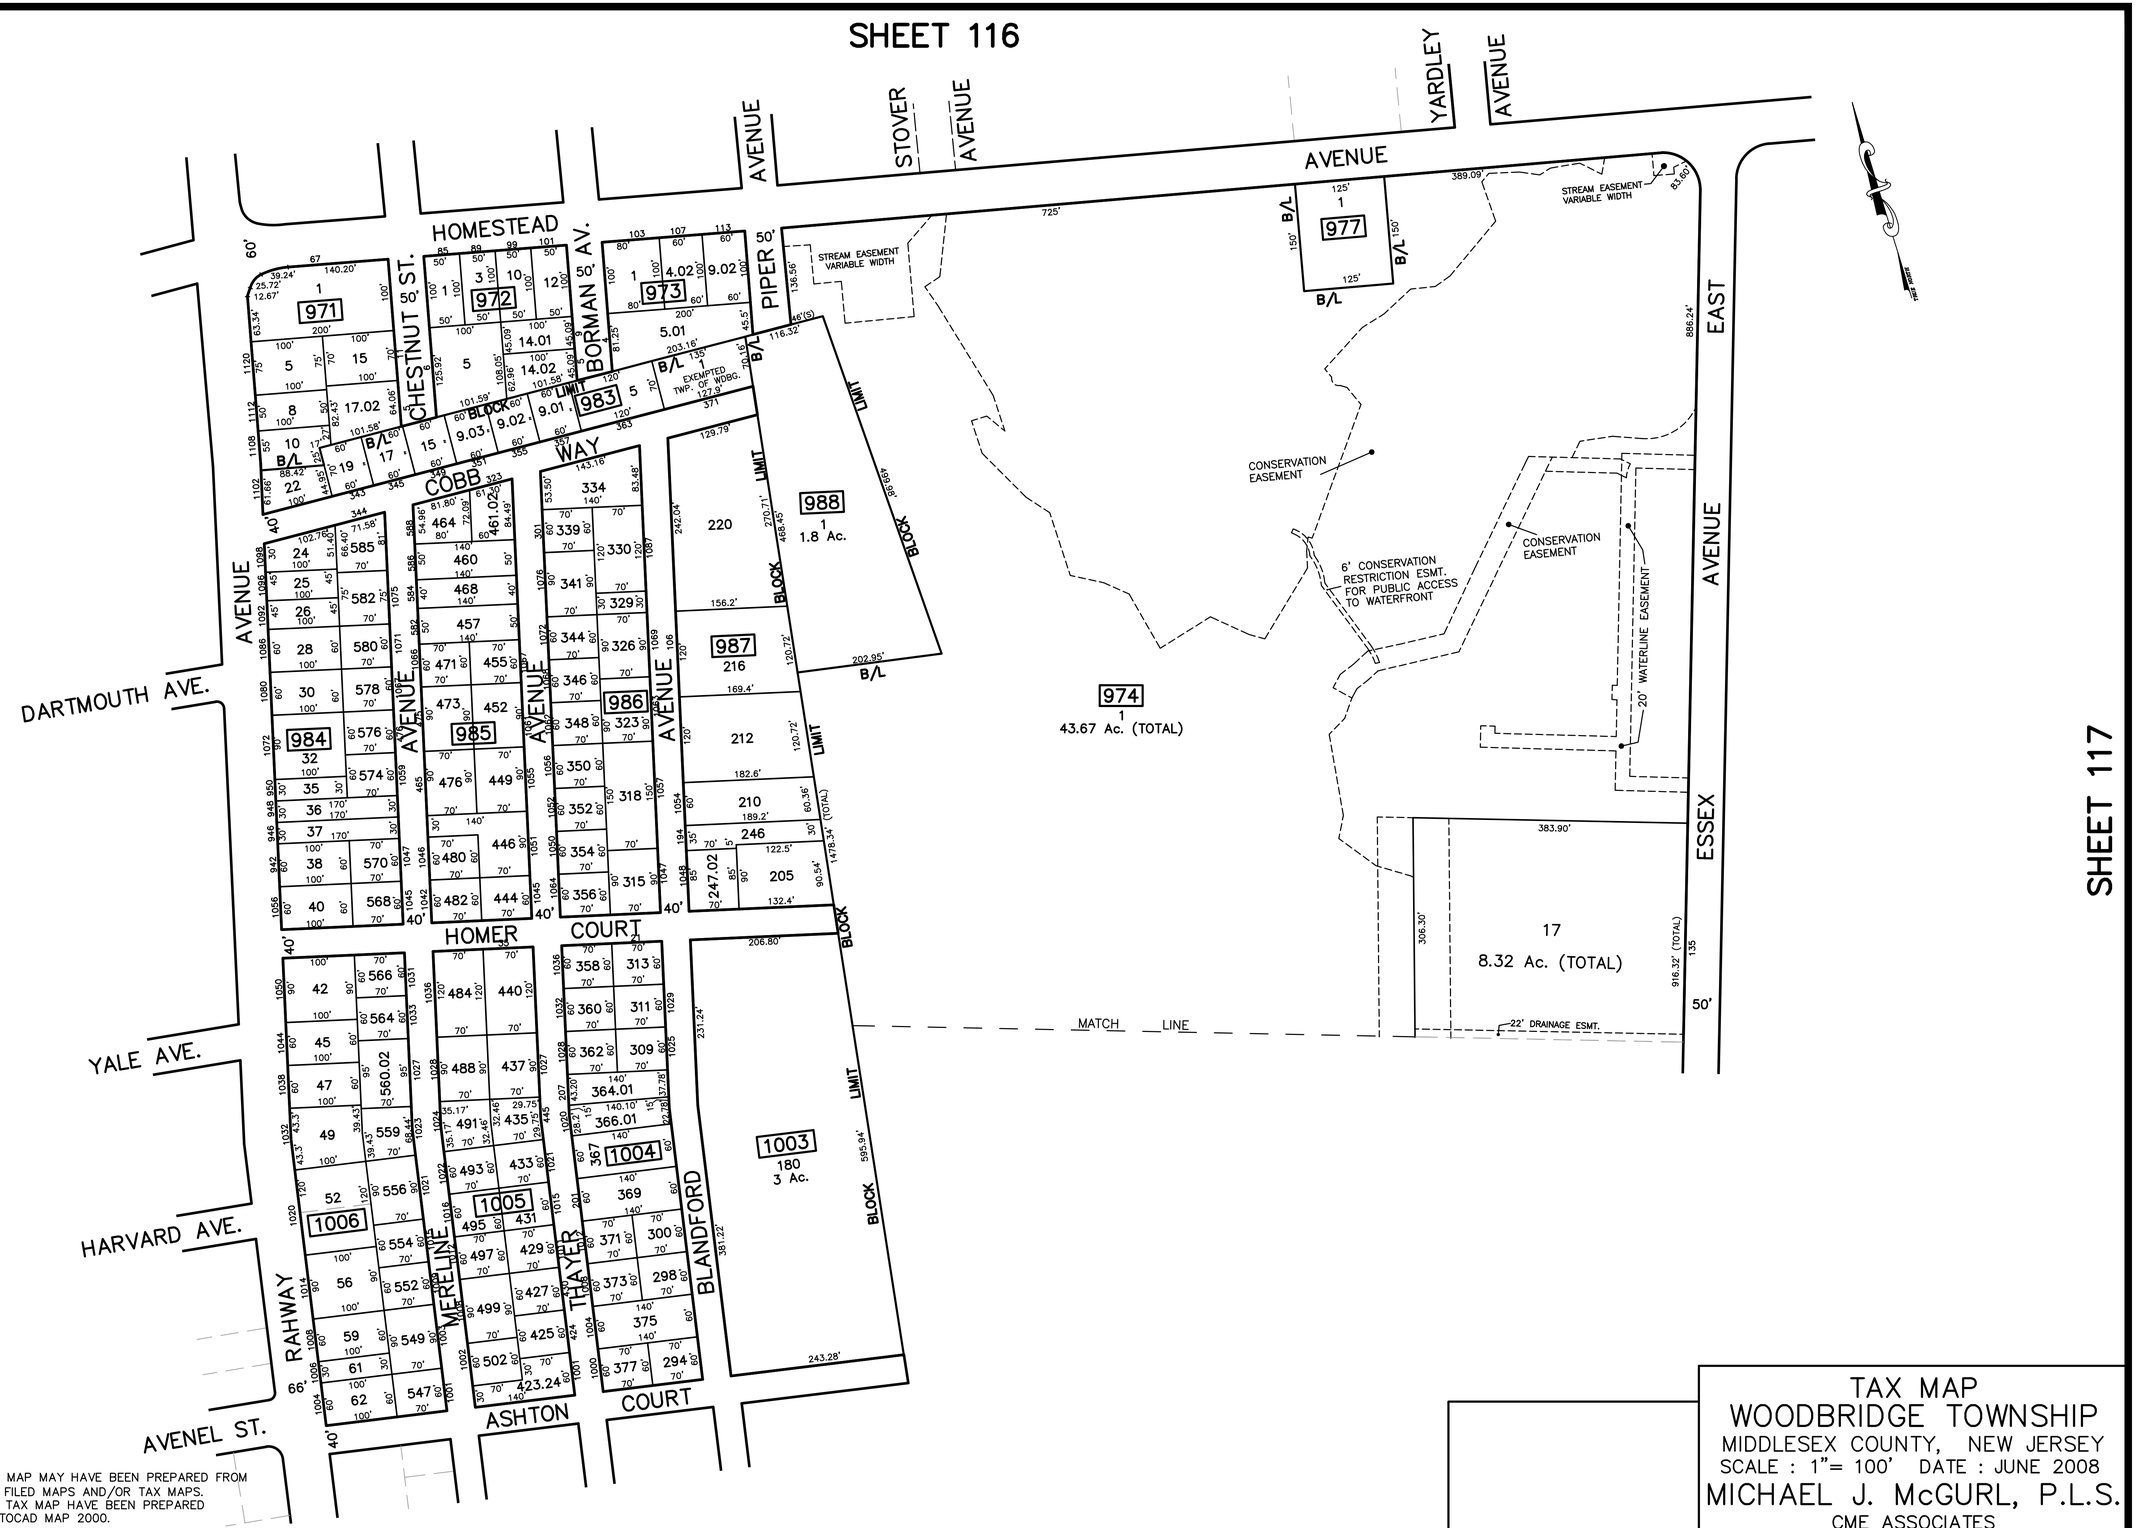

NOTE

PORTIONS OF THIS TAX MAP MAY HAVE BEEN PREPARED FROM SCANNED OR DIGITIZED FILED MAPS AND/OR TAX MAPS. ALL PORTIONS OF THIS TAX MAP HAVE BEEN PREPARED ELECTRONICALLY IN AUTOCAD MAP 2000.

TAX MAP
WOODBRIDGE TOWNSHIP

MIDDLESEX COUNTY, NEW JERSEY

SCALE : 1"= 100' DATE : JUNE 2008

MICHAEL J. McGURL, P.L.S.
CME ASSOCIATES
3141 BORDENTOWN AVENUE, PARLIN
NEW JERSEY, 08859