| REVISED | DESCRIPTION | REV. BY | CHK. |
|---|---|---|---|
| 12/31/23 | Tax Map Revisions | SB | |
| 12/31/13 | Tax Map Revisions | SB | |
| 12/31/12 | Tax Map Revisions | SB | |

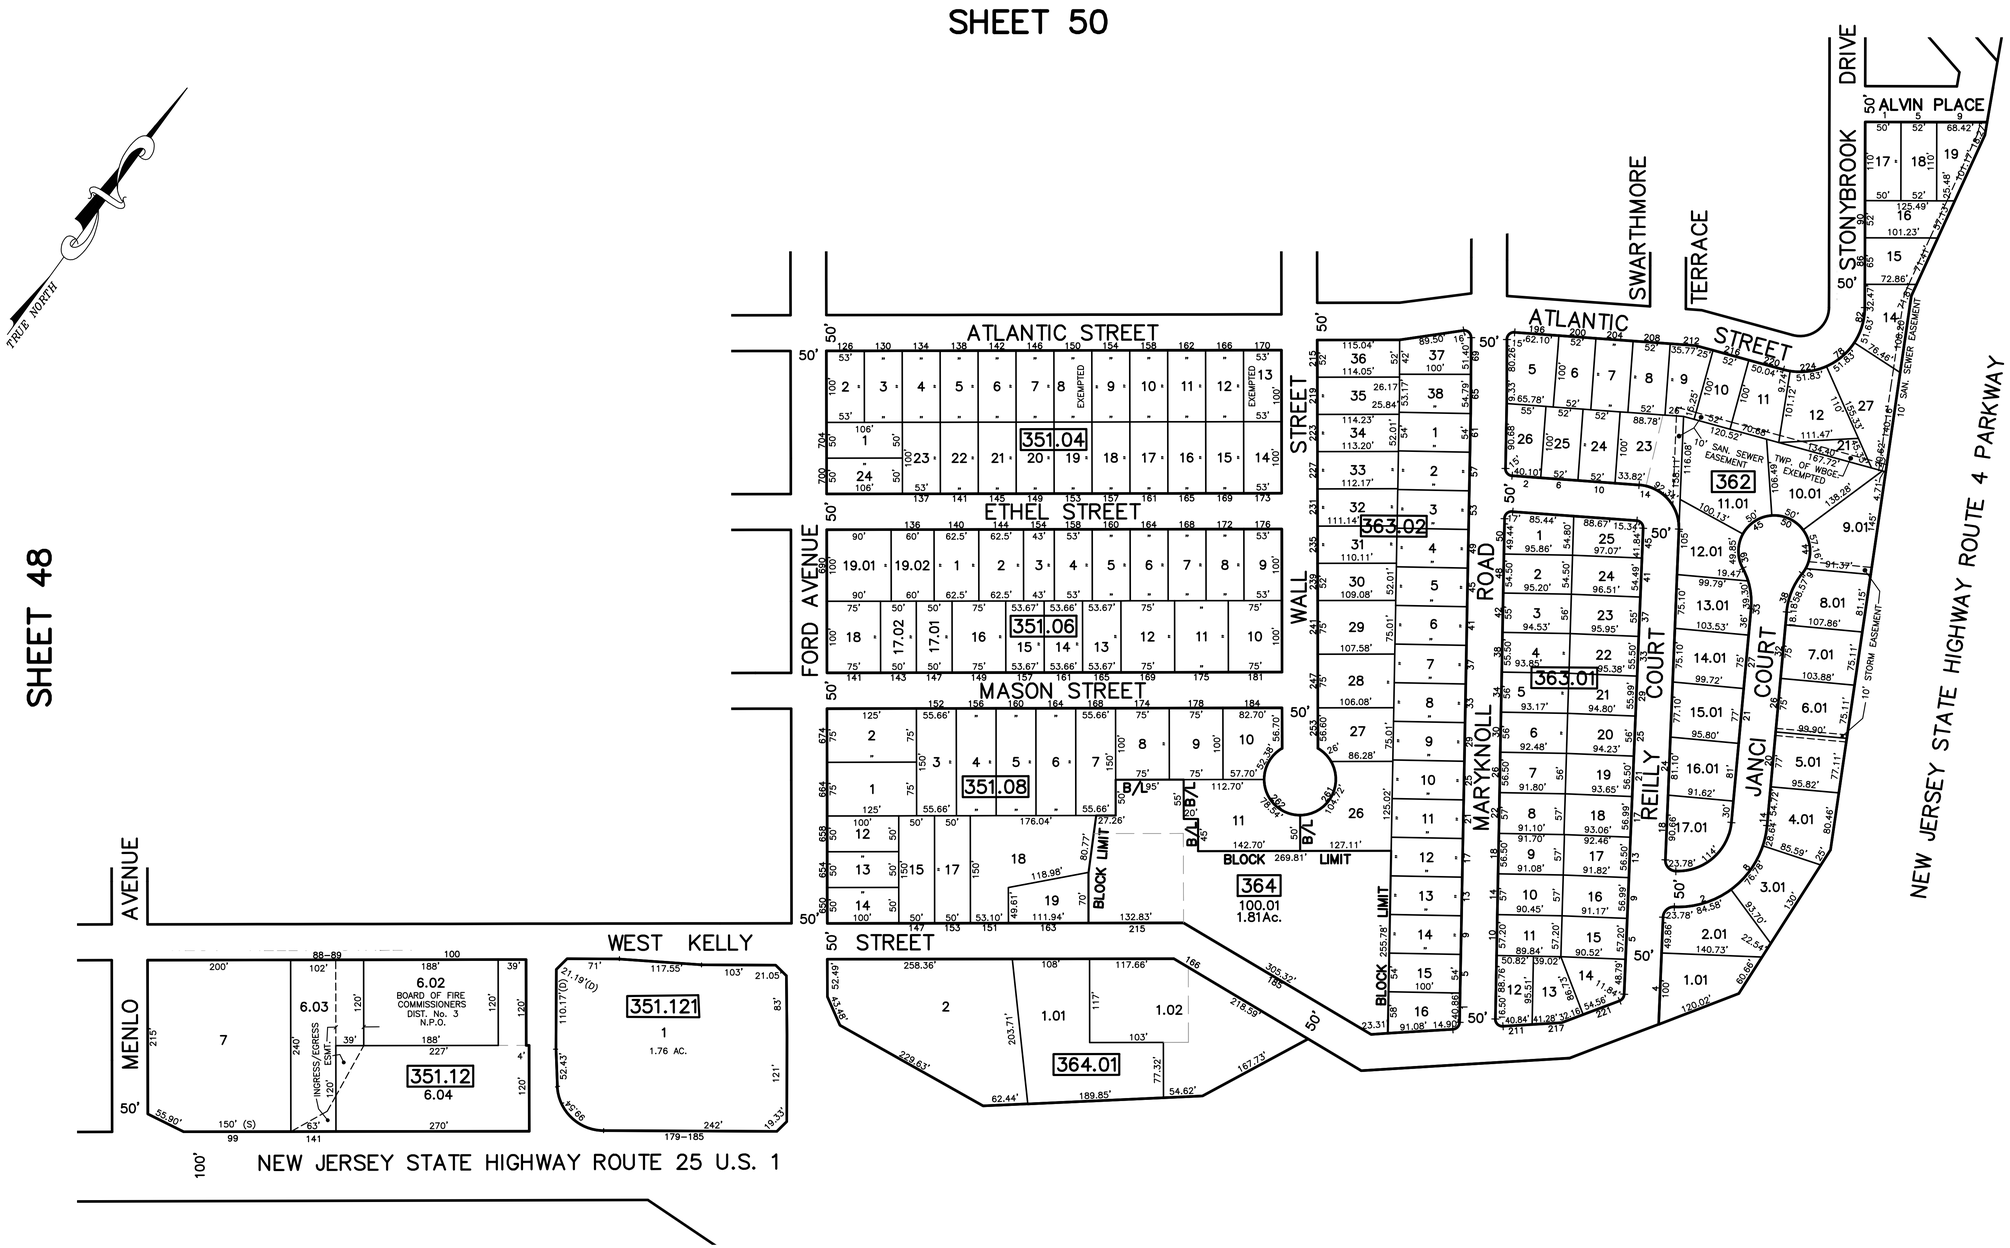


NOTE

PORTIONS OF THIS TAX MAP MAY HAVE BEEN PREPARED FROM SCANNED OR DIGITIZED FILED MAPS AND/OR TAX MAPS. ALL PORTIONS OF THIS TAX MAP HAVE BEEN PREPARED ELECTRONICALLY IN AUTOCAD MAP 2000.

TAX MAP
WOODBRIDGE TOWNSHIP
MIDDLESEX COUNTY, NEW JERSEY
SCALE : 1"= 100' DATE : JUNE 2008
MICHAEL J. McGURL, P.L.S.
CME ASSOCIATES
3141 BORDENTOWN AVENUE, PARLIN
NEW JERSEY, 08859